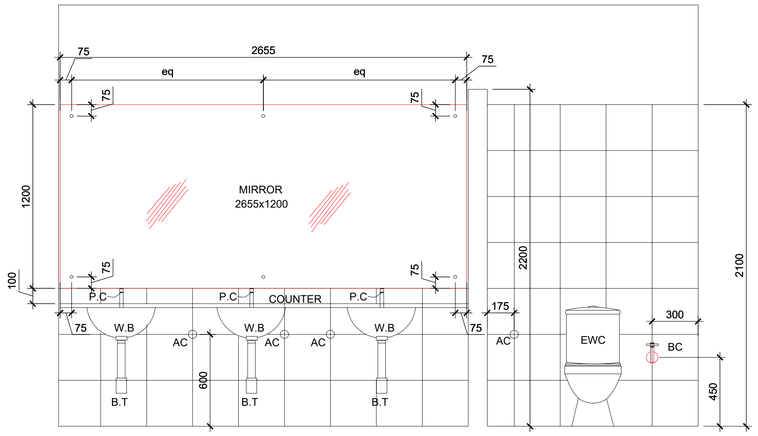

INTERIOR ELEVATION H/NO1A

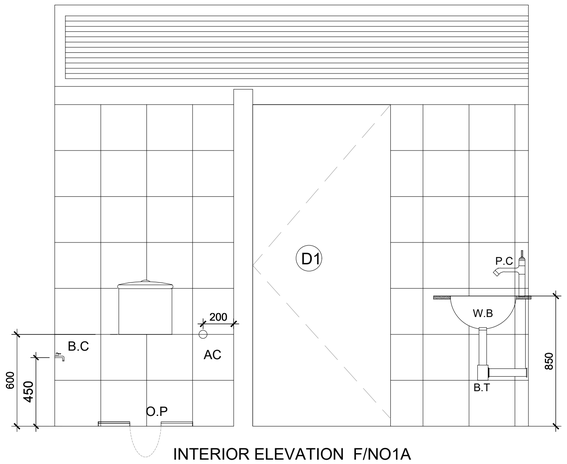

INTERIOR ELEVATION F/NO1A

LEGEND

WBC -WASH BASIN-WITH INTEGRATED COUNTER

WB -WASH BASIN-WITH SEPARATE GRANITE COUNTER.

EWC - EUROPEAN WATER CLOSET -

OP - ORISSA PAN

FT - FLOOR TRAP

BT - BOTTLE TRAP

BC - BIB COCK

PC - PILLAR COCK

AC - ANGLE COCK

SD - SOAP DISPENSER

UR - URINAL

SD - SOAP DISPENSER

NOTE:

1. ALL FLOOR LINES TO CARRY ON WALL DADO ON ALL SURFACES.

2. ALL WALLS TO BE MADE RIGHT ANGLES IN ROUGH PLASTER BEFORE TILING (COMPLETE)

3. 20 mm thk. granite partition slab per profile fixed in wall with mtl. angles & bolts per arch. detail.

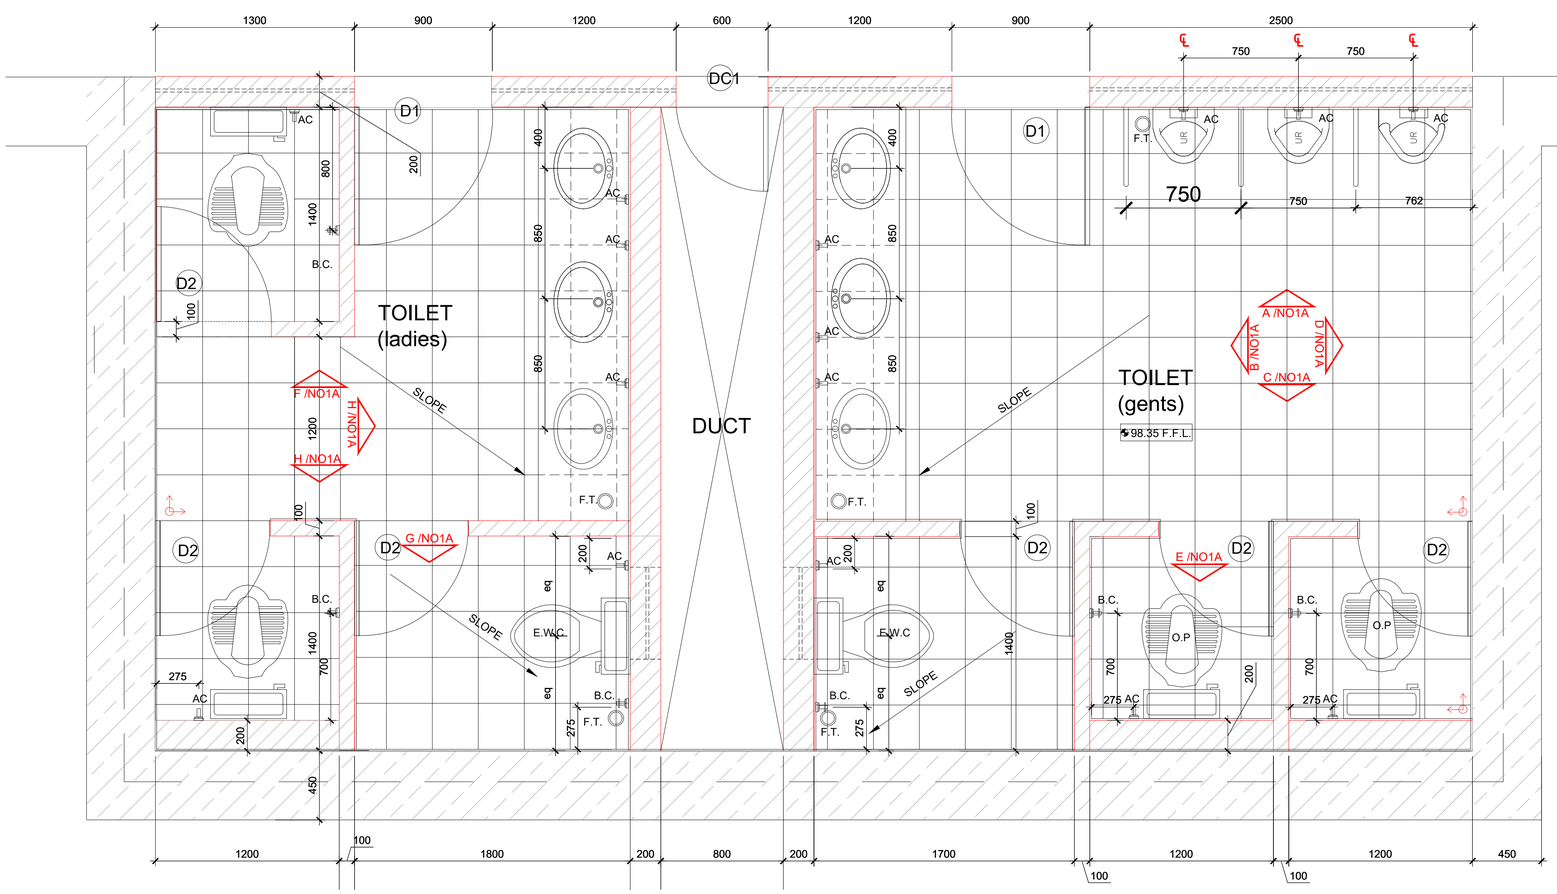

N01A- LADIES TOILET PLAN

N01A- GENTS TOILET PLAN

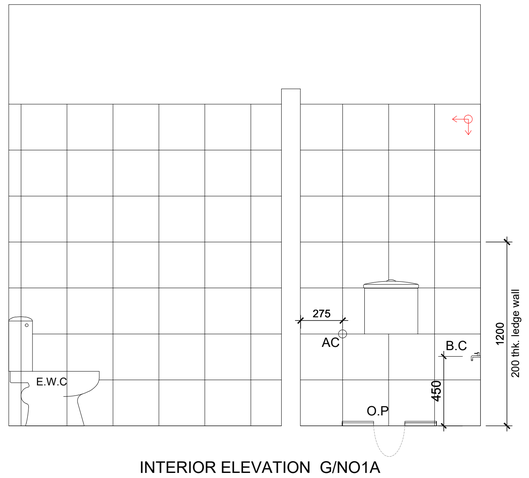

INTERIOR ELEVATION G/NO1A

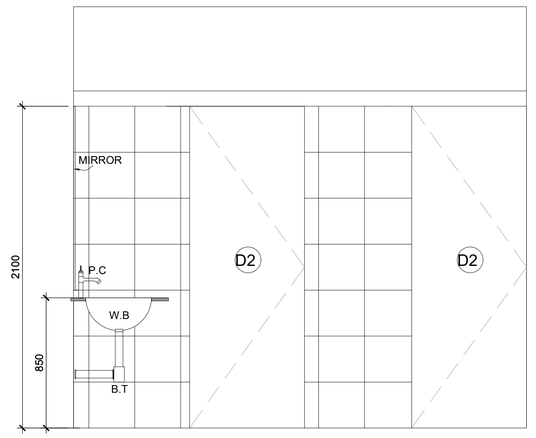

INTERIOR ELEVATION H/NO1A

Mathew & Ghosh Architects
4b, Temple Trees Row, Shinivagilu Extn, Bangalore, Karnataka - 560 047
Telefax: +91 80 25520824, Tel: +91 80 56966425

SCALE: 1:200

PROJECT NAME: FREEDOM PARK REFURBISHMENT

Date 13-02-2024